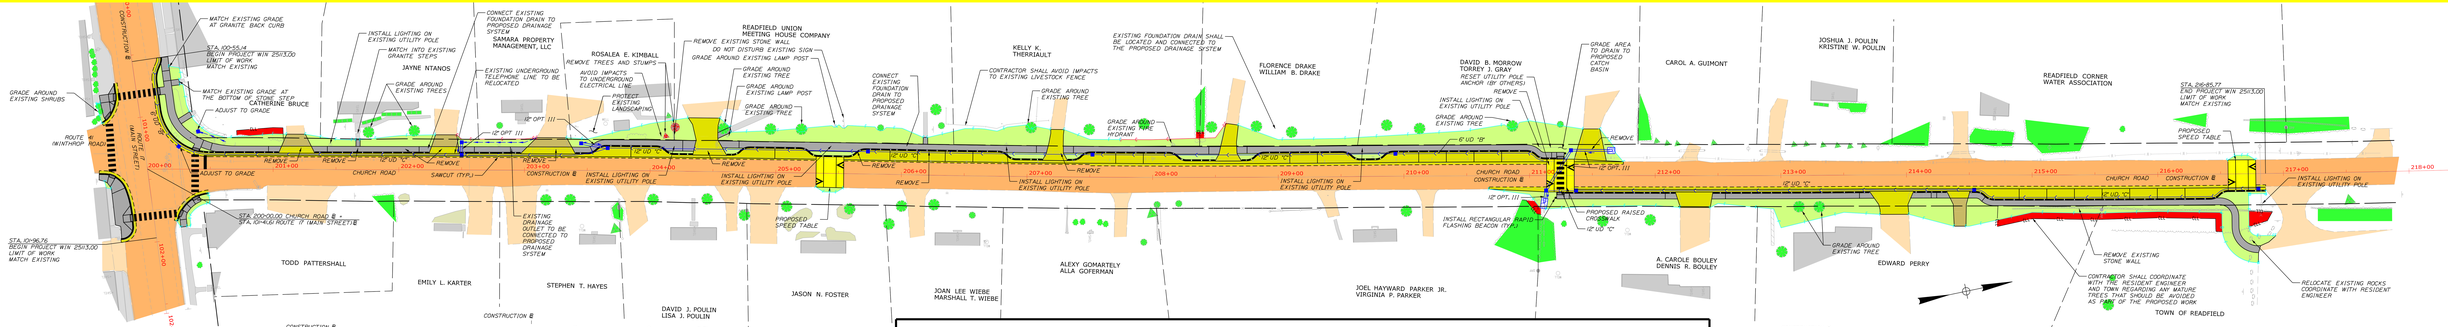

CHURCH ROAD SIDEWALK IMPROVEMENTS
READFIELD, MAINE
WIN 25113.00
SCALE: 1"=25'

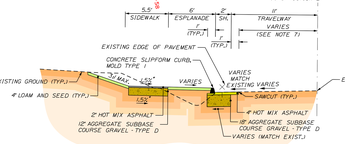

CHURCH ROAD
SIDEWALK WITH ESPLANADE
TYPICAL SECTION
* SEE NOTE 1

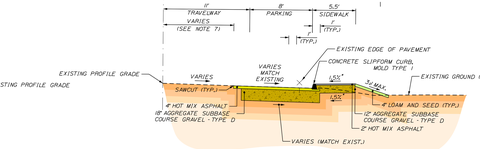

CHURCH ROAD SIDEWALK
ON-STREET PARKING
TYPICAL SECTION
* SEE NOTE 1

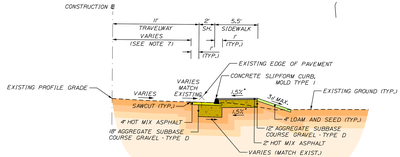

CHURCH ROAD SIDEWALK
TYPICAL SECTION
* SEE NOTE 1

COLOR KEY

PROPOSED FEATURES	EXISTING FEATURES
TRAVELWAY	TRAVELWAY
SHOULDER, PAVED	SHOULDERS
SHOULDER, GRAVEL	DRIVES & PARKING LOTS
DRIVES, PAVED	BUILDINGS
DRIVES, GRAVEL	ISLANDS
PAVED APRON	SIDEWALKS
SIDEWALKS	WOODS, TREES, BUSHES
SLOPE GRASS	WATER
ISLANDS, RAISED	EXISTING WETLANDS
ISLANDS, FLUSH	WOOD WALLS
BLDG, TREES ALL REMOVED	CARDENS
CUT SLOPE LINE	CENTERLINE
FILL SLOPE LINE	BRIDGE DECK
CENTER LINE	LEDGE
R/W LINE	R/W LINE
TEXT	
LANE LINES	
DIRECTIONAL ARROWS	

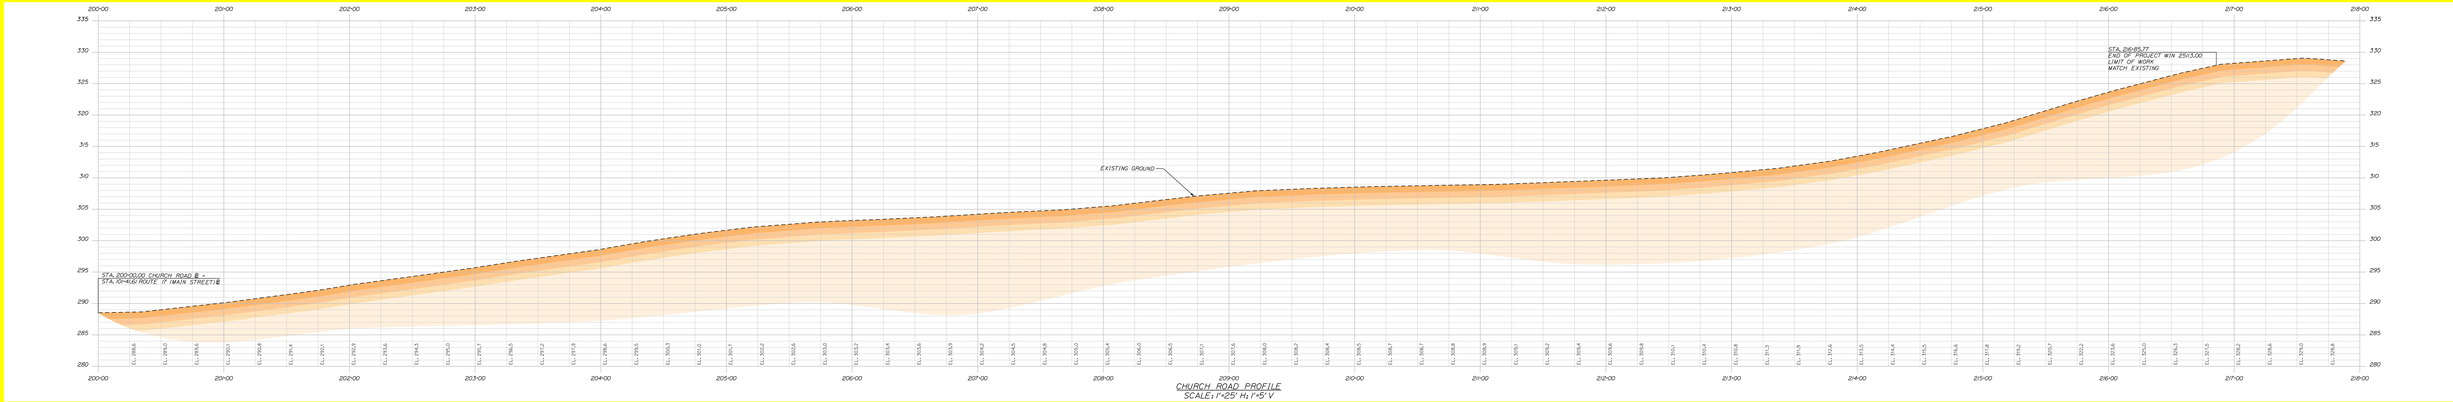

CHURCH ROAD PROFILE
SCALE: 1"=25' H; 1"=5' V