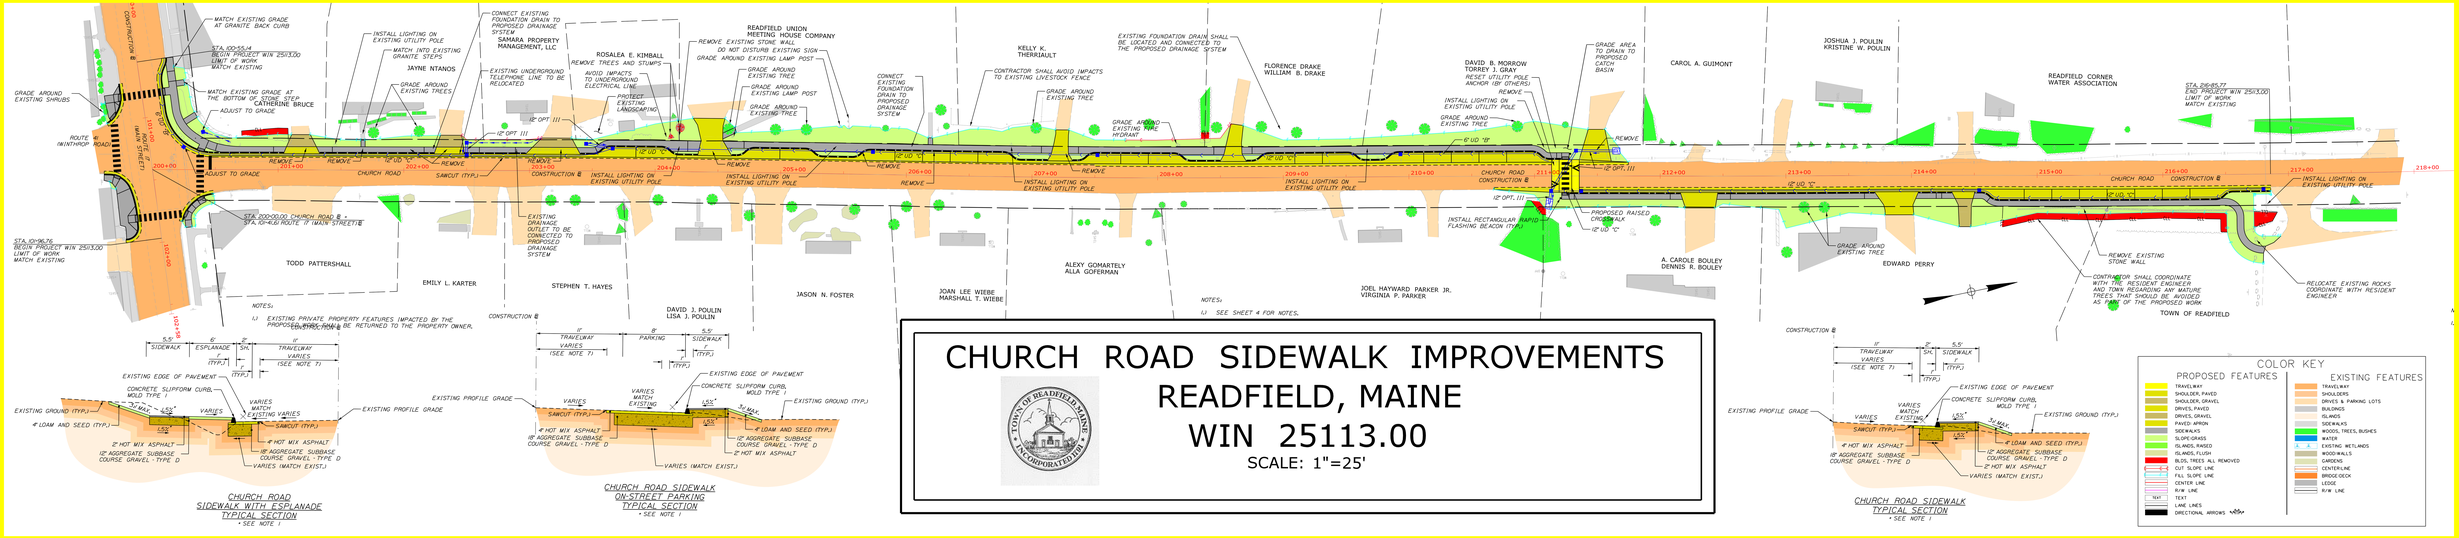

CHURCH ROAD SIDEWALK IMPROVEMENTS
READFIELD, MAINE
WIN 25113.00

SCALE: 1"=25'

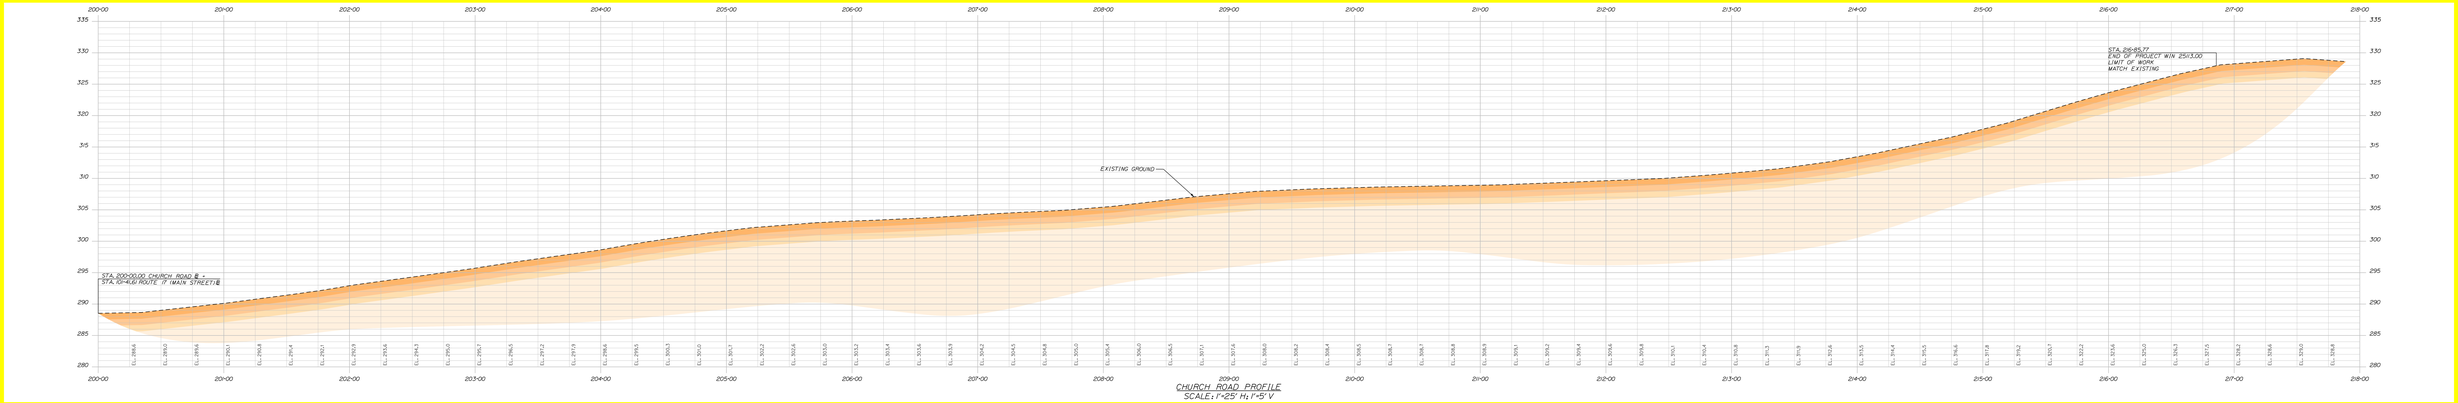

CHURCH ROAD PROFILE
SCALE: 1"=25' H; 1"=5' V