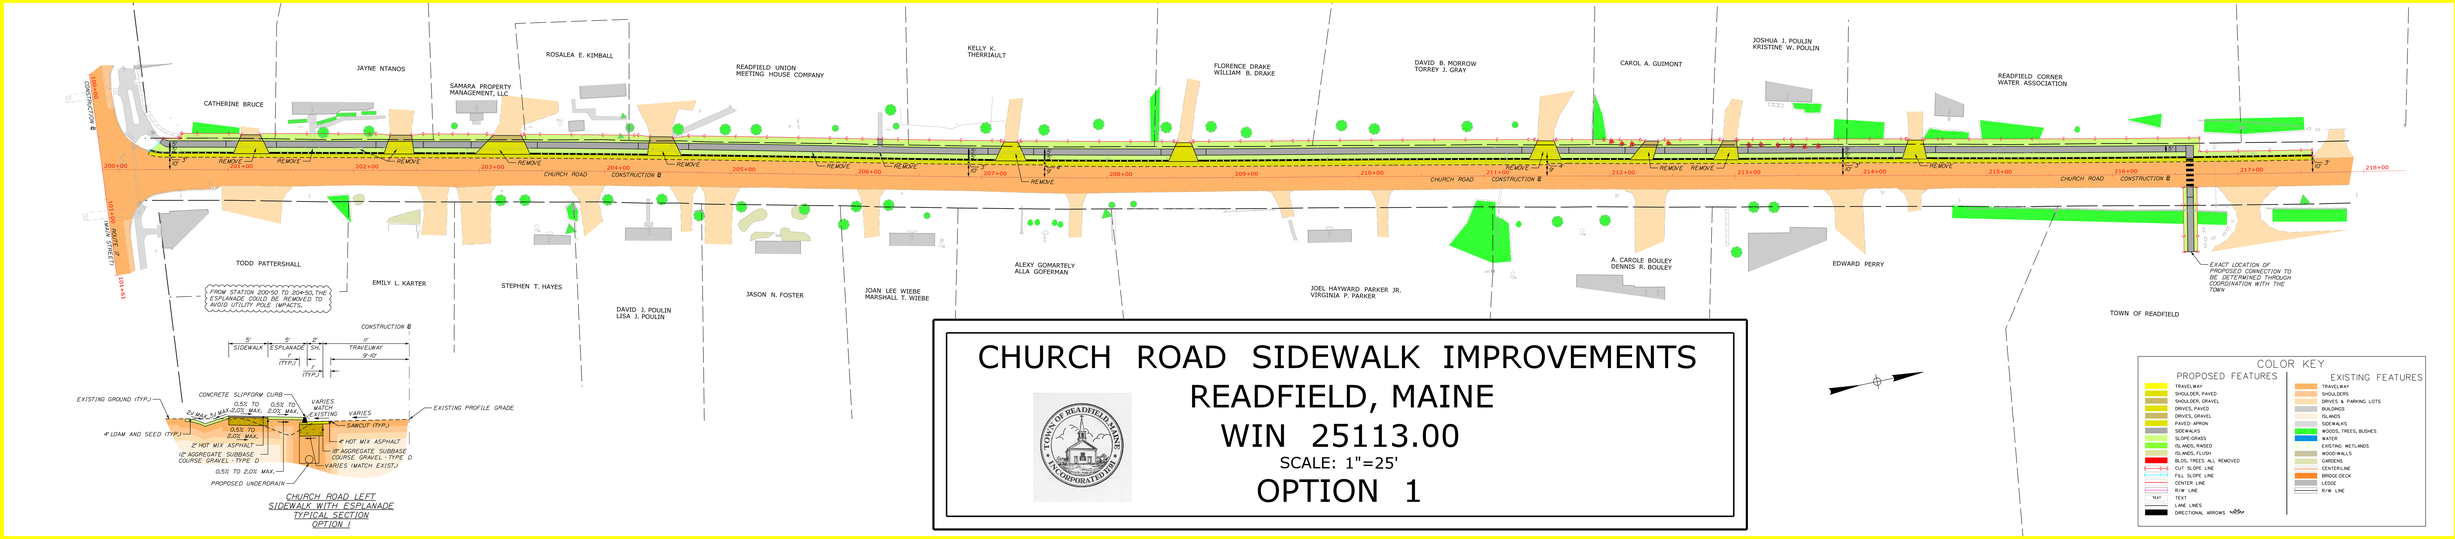

CHURCH ROAD SIDEWALK IMPROVEMENTS
READFIELD, MAINE
WIN 25113.00
SCALE: 1"=25'
OPTION 1

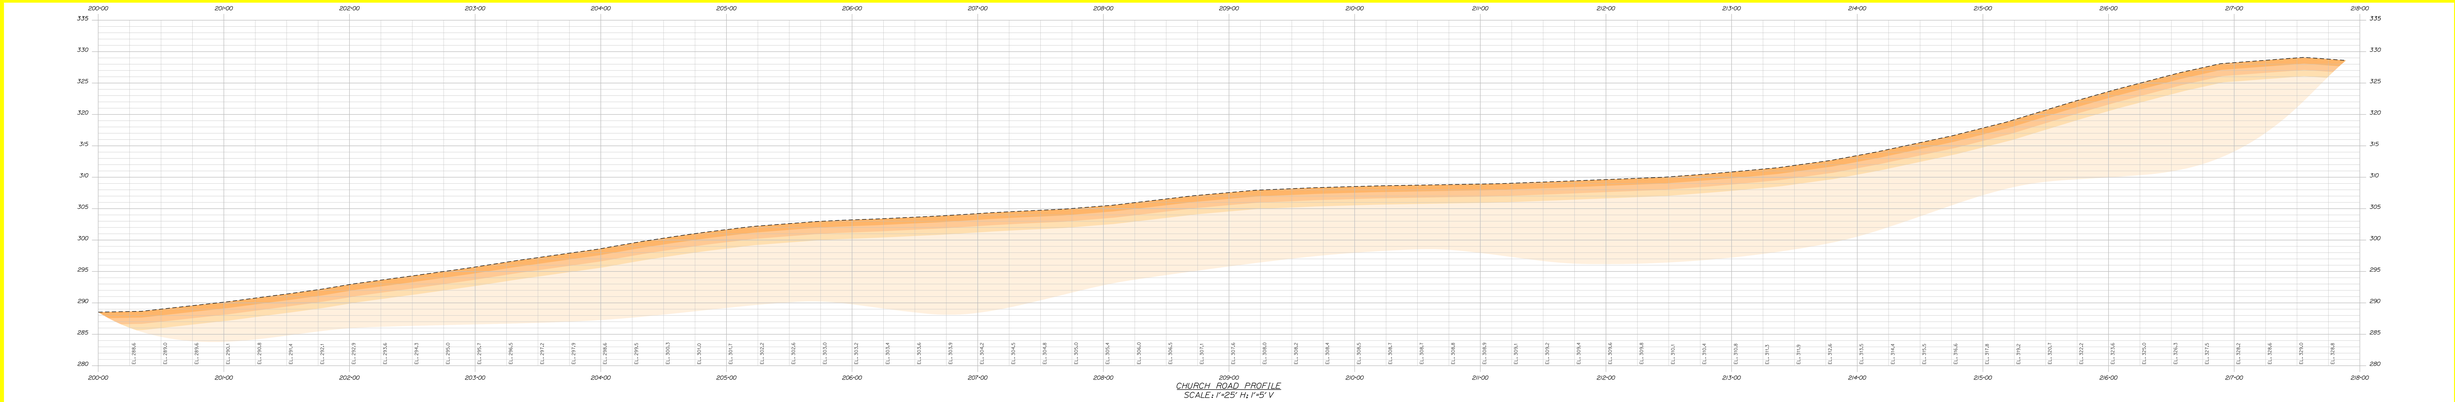

CHURCH ROAD PROFILE
SCALE: 1"=25' H; 1"=5' V

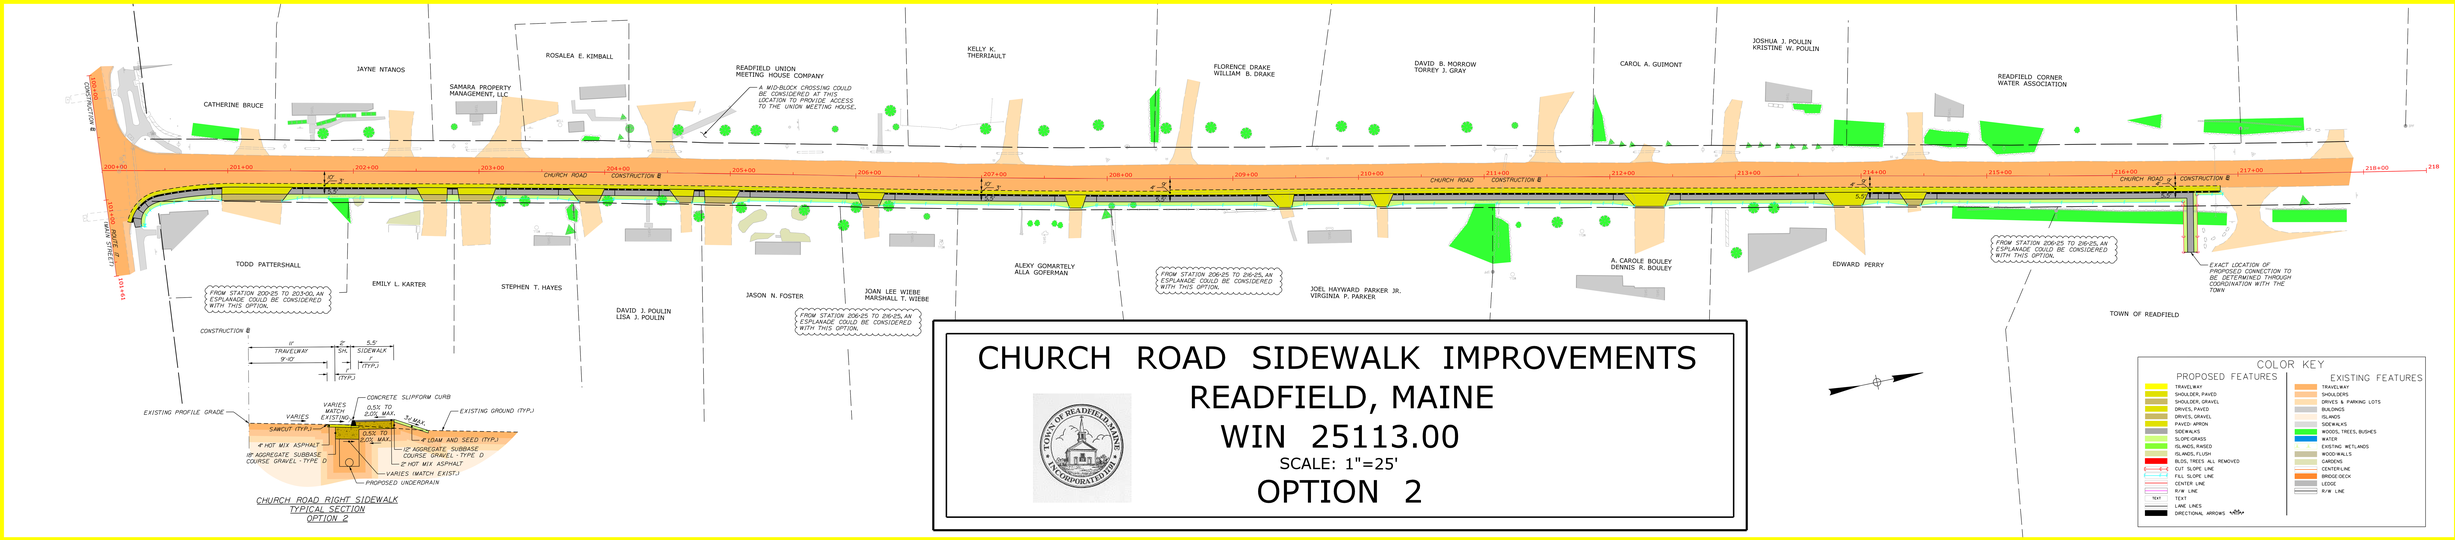

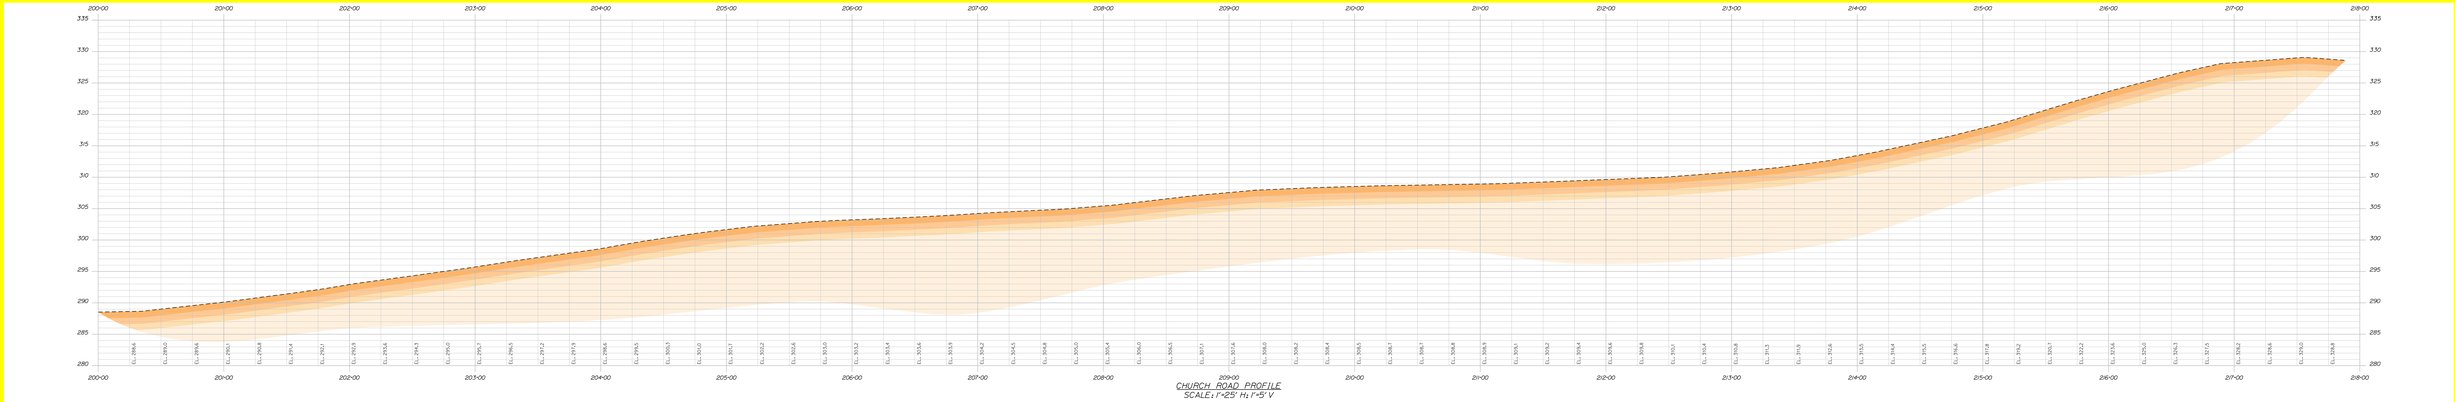

CHURCH ROAD PROFILE
SCALE: 1"=25' H; 1"=5' V