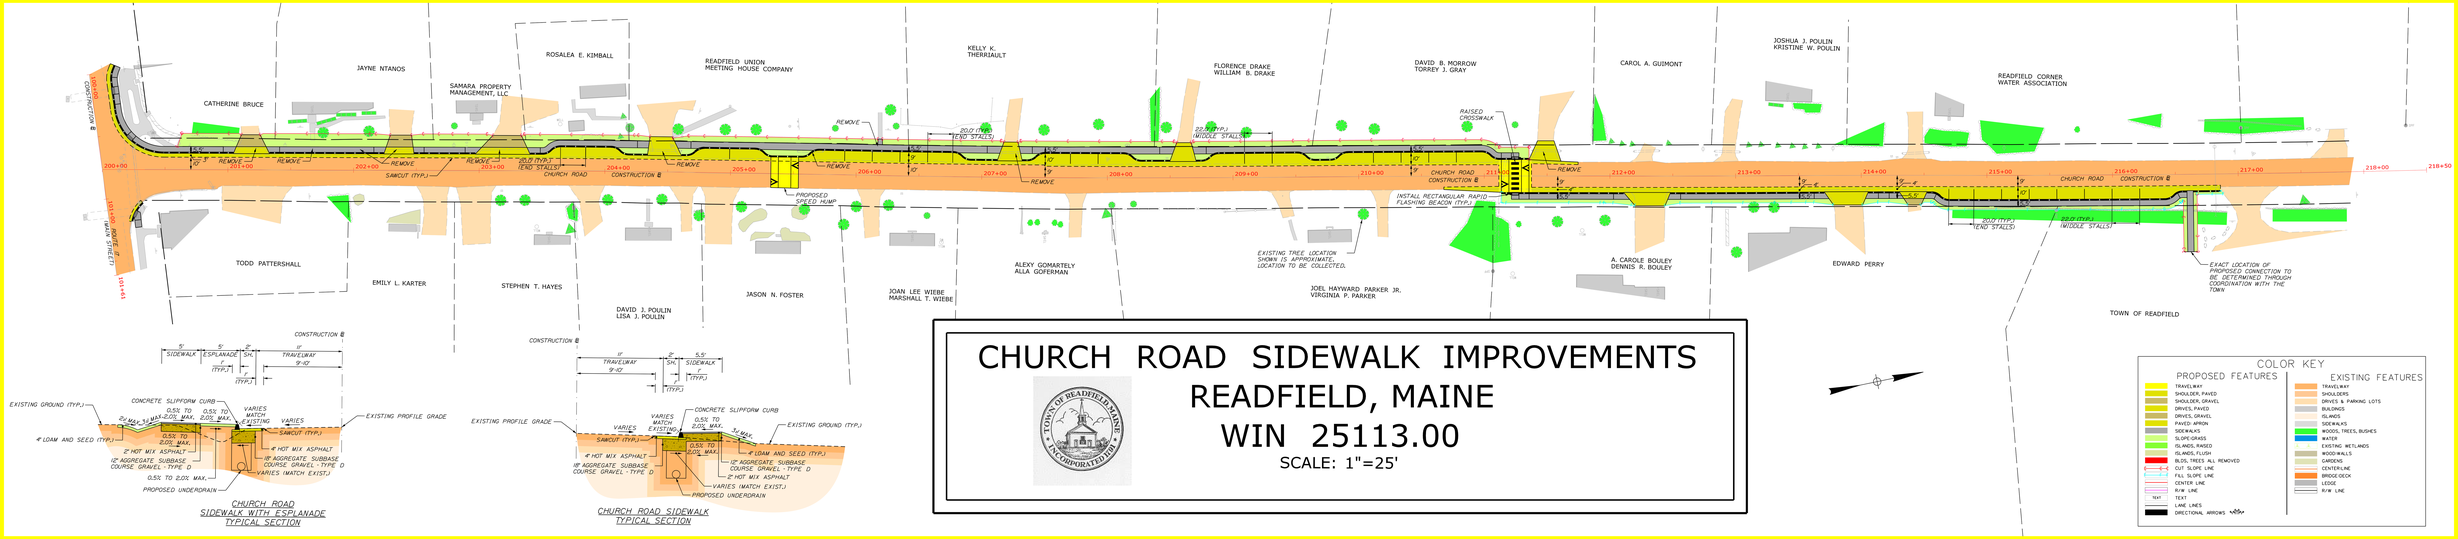


# CHURCH ROAD SIDEWALK IMPROVEMENTS
## READFIELD, MAINE
## WIN 25113.00
SCALE: 1"=25'

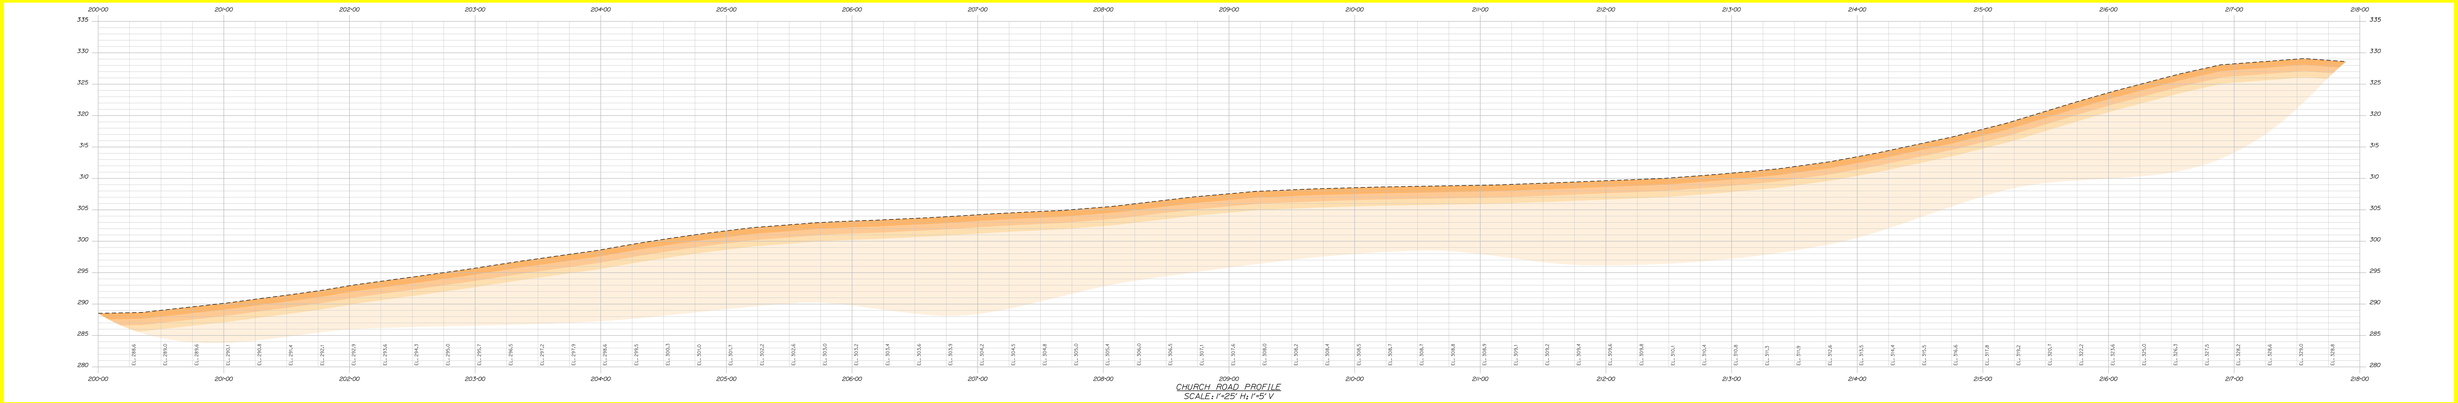


CHURCH ROAD PROFILE
SCALE: 1"=25' H; 1"=5' V